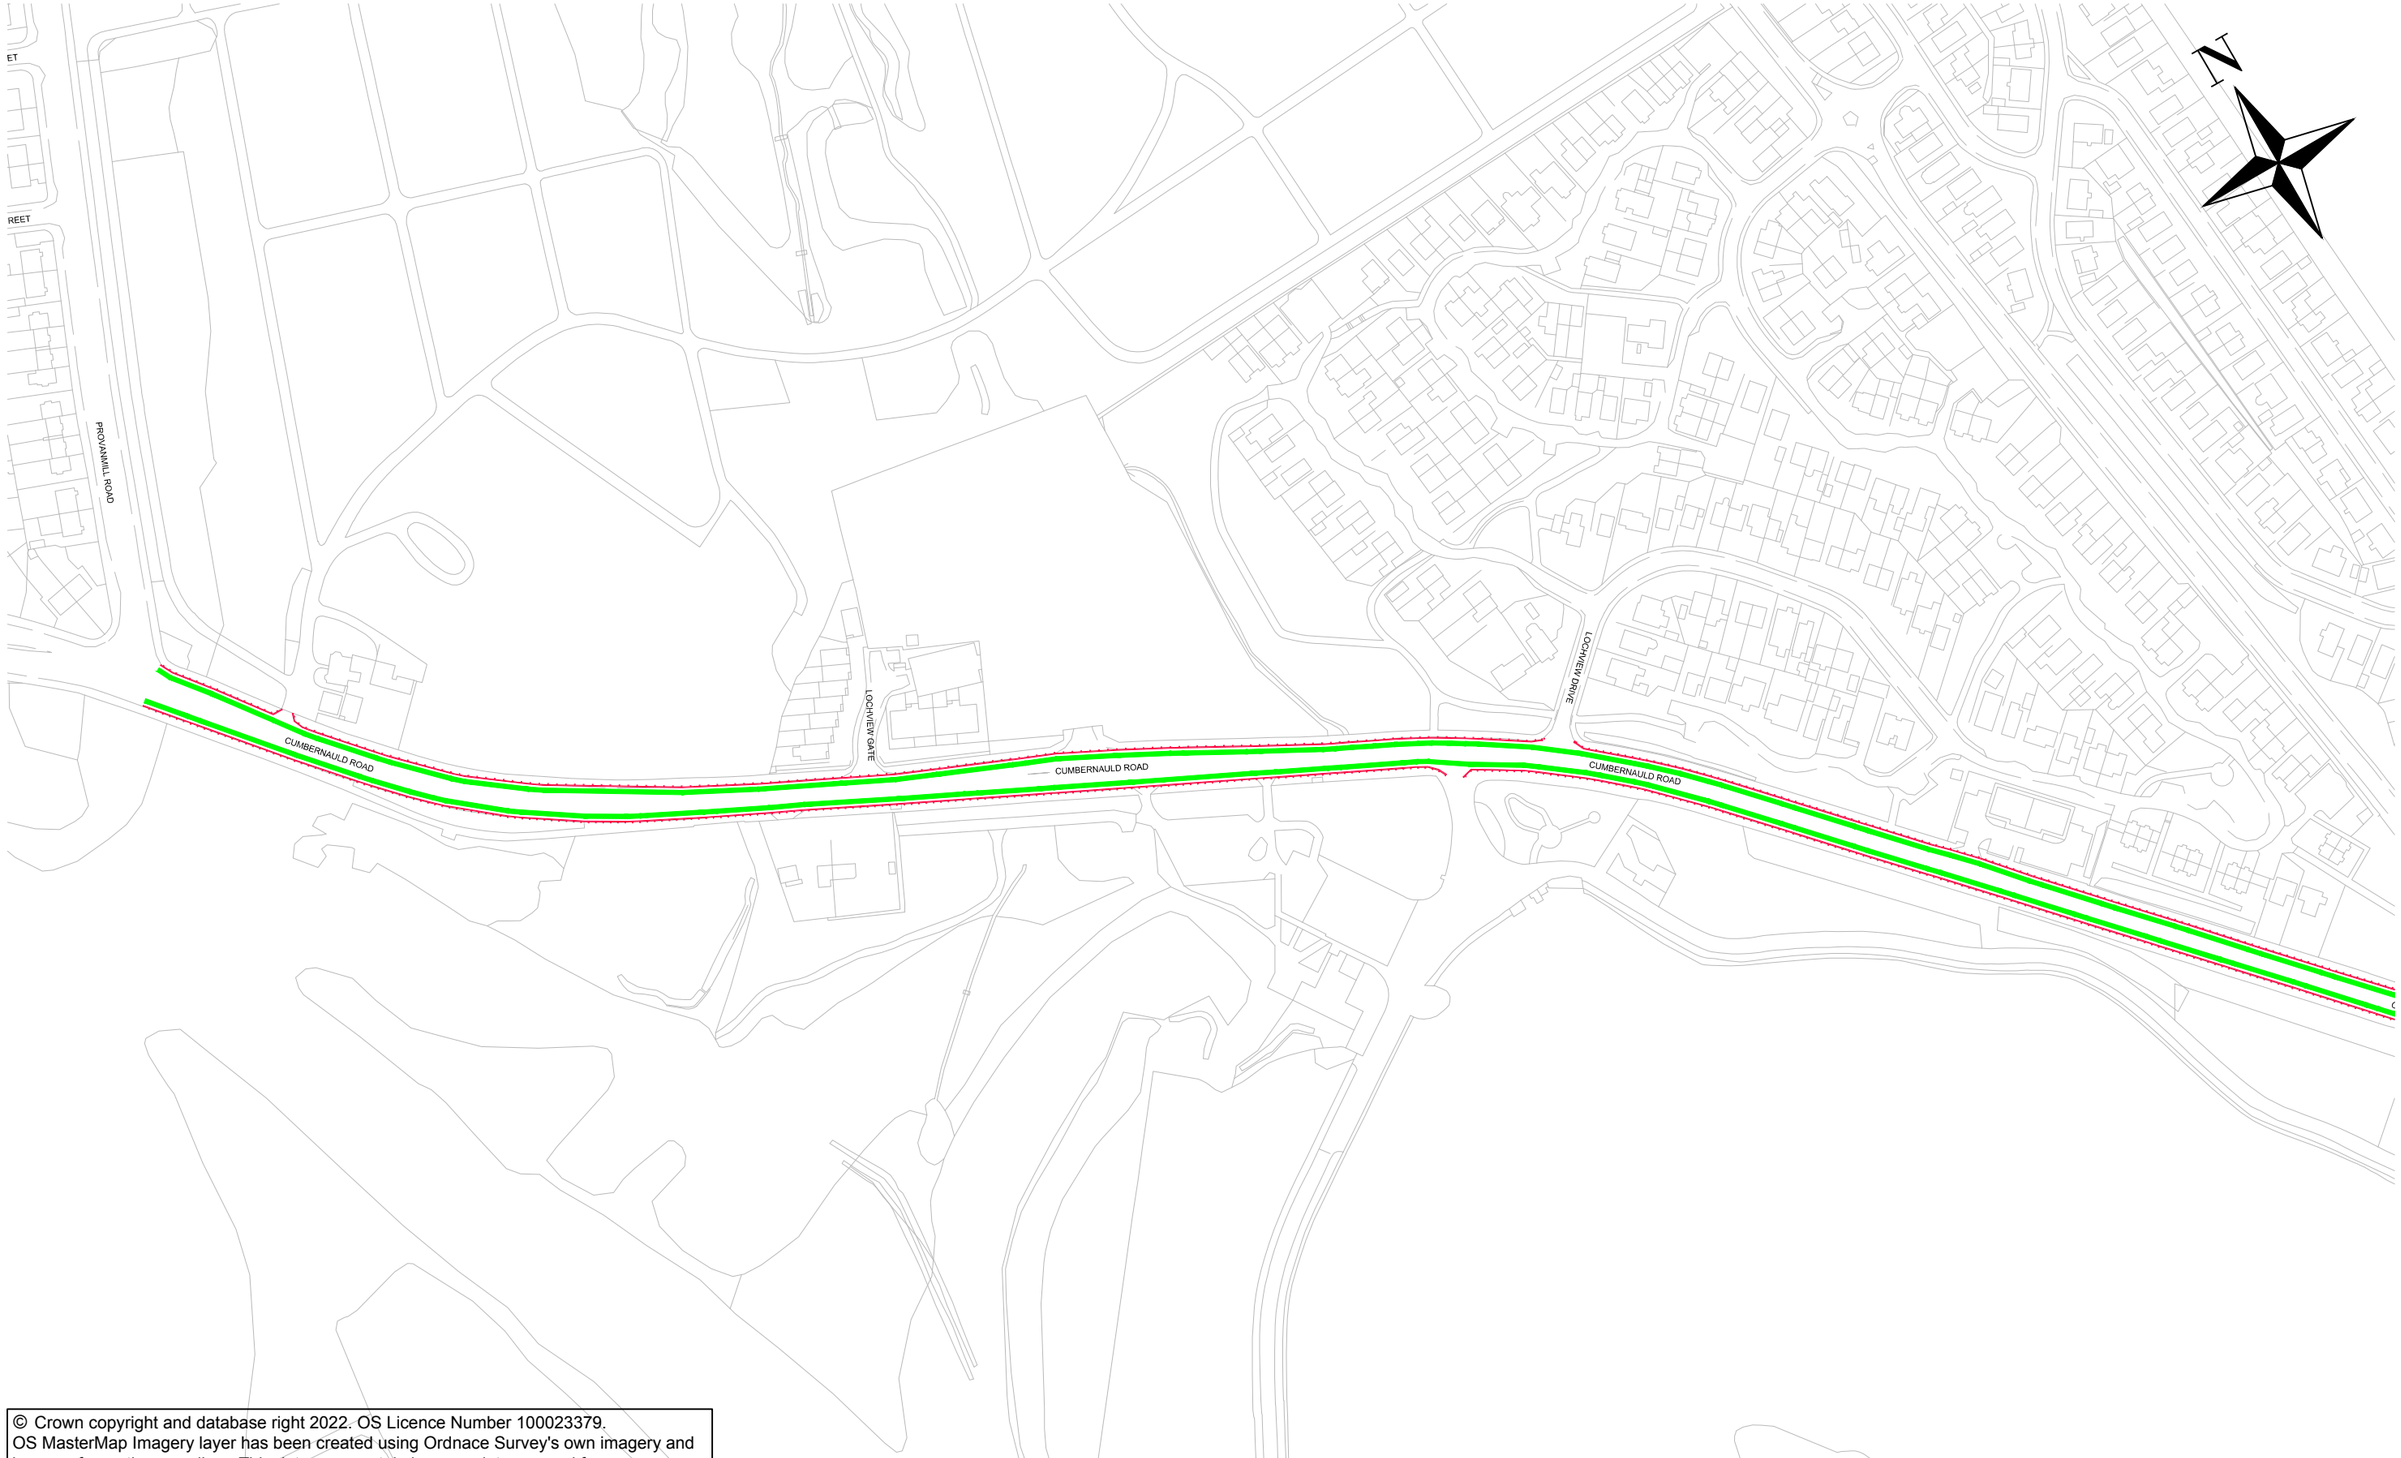

© Crown copyright and database right 2022. OS Licence Number 100023379.
OS MasterMap Imagery layer has been created using Ordnance Survey's own imagery and imagery from other suppliers. This data may contain imagery data sourced from Getmapping plc. Please contact Ordnance Survey for more information.
© Crown copyright and database right 2022. OS Licence Number 100023379.
You are not permitted to copy, sub-licence or sell any of this data to third parties in any form.

Proposed prohibition of being in a mandatory with flow cycle lane.

Proposed no waiting at any time and no loading or unloading at anytime.

Glasgow City Council

Executive Director of Neighbourhoods, Regeneration and Sustainability :
George Gillespie BEng (Hons) CEng MICE

Design Office:
Exchange House, 231 George Street, Glasgow, G1 1RX

NOTES:
1. All dimensions are in millimetres and all levels are metres above Ordnance Datum unless noted otherwise.

Prepared by :	DC	Date :	November 2021
Checked by :	AOM	Scale :	1:2500
Approved by:	KA	Software:	AutoCAD 2016

THE GLASGOW CITY COUNCIL
CUMBERNAULD ROAD
(TRAFFIC REGULATION)
ORDER 20_
DRAWING 1 OF 2

Drawing No:
TS_325257_CUMB_RD_TRO_101

File Location:

Glasgow CITY COUNCIL

Original Size: 420*297 (A3)

L:\PMD_FILING\P_5257_Covid_-19_response_tas\06_DRAWINGS\01_Preliminary\Cumbernauld Rd\TRO_Drawing